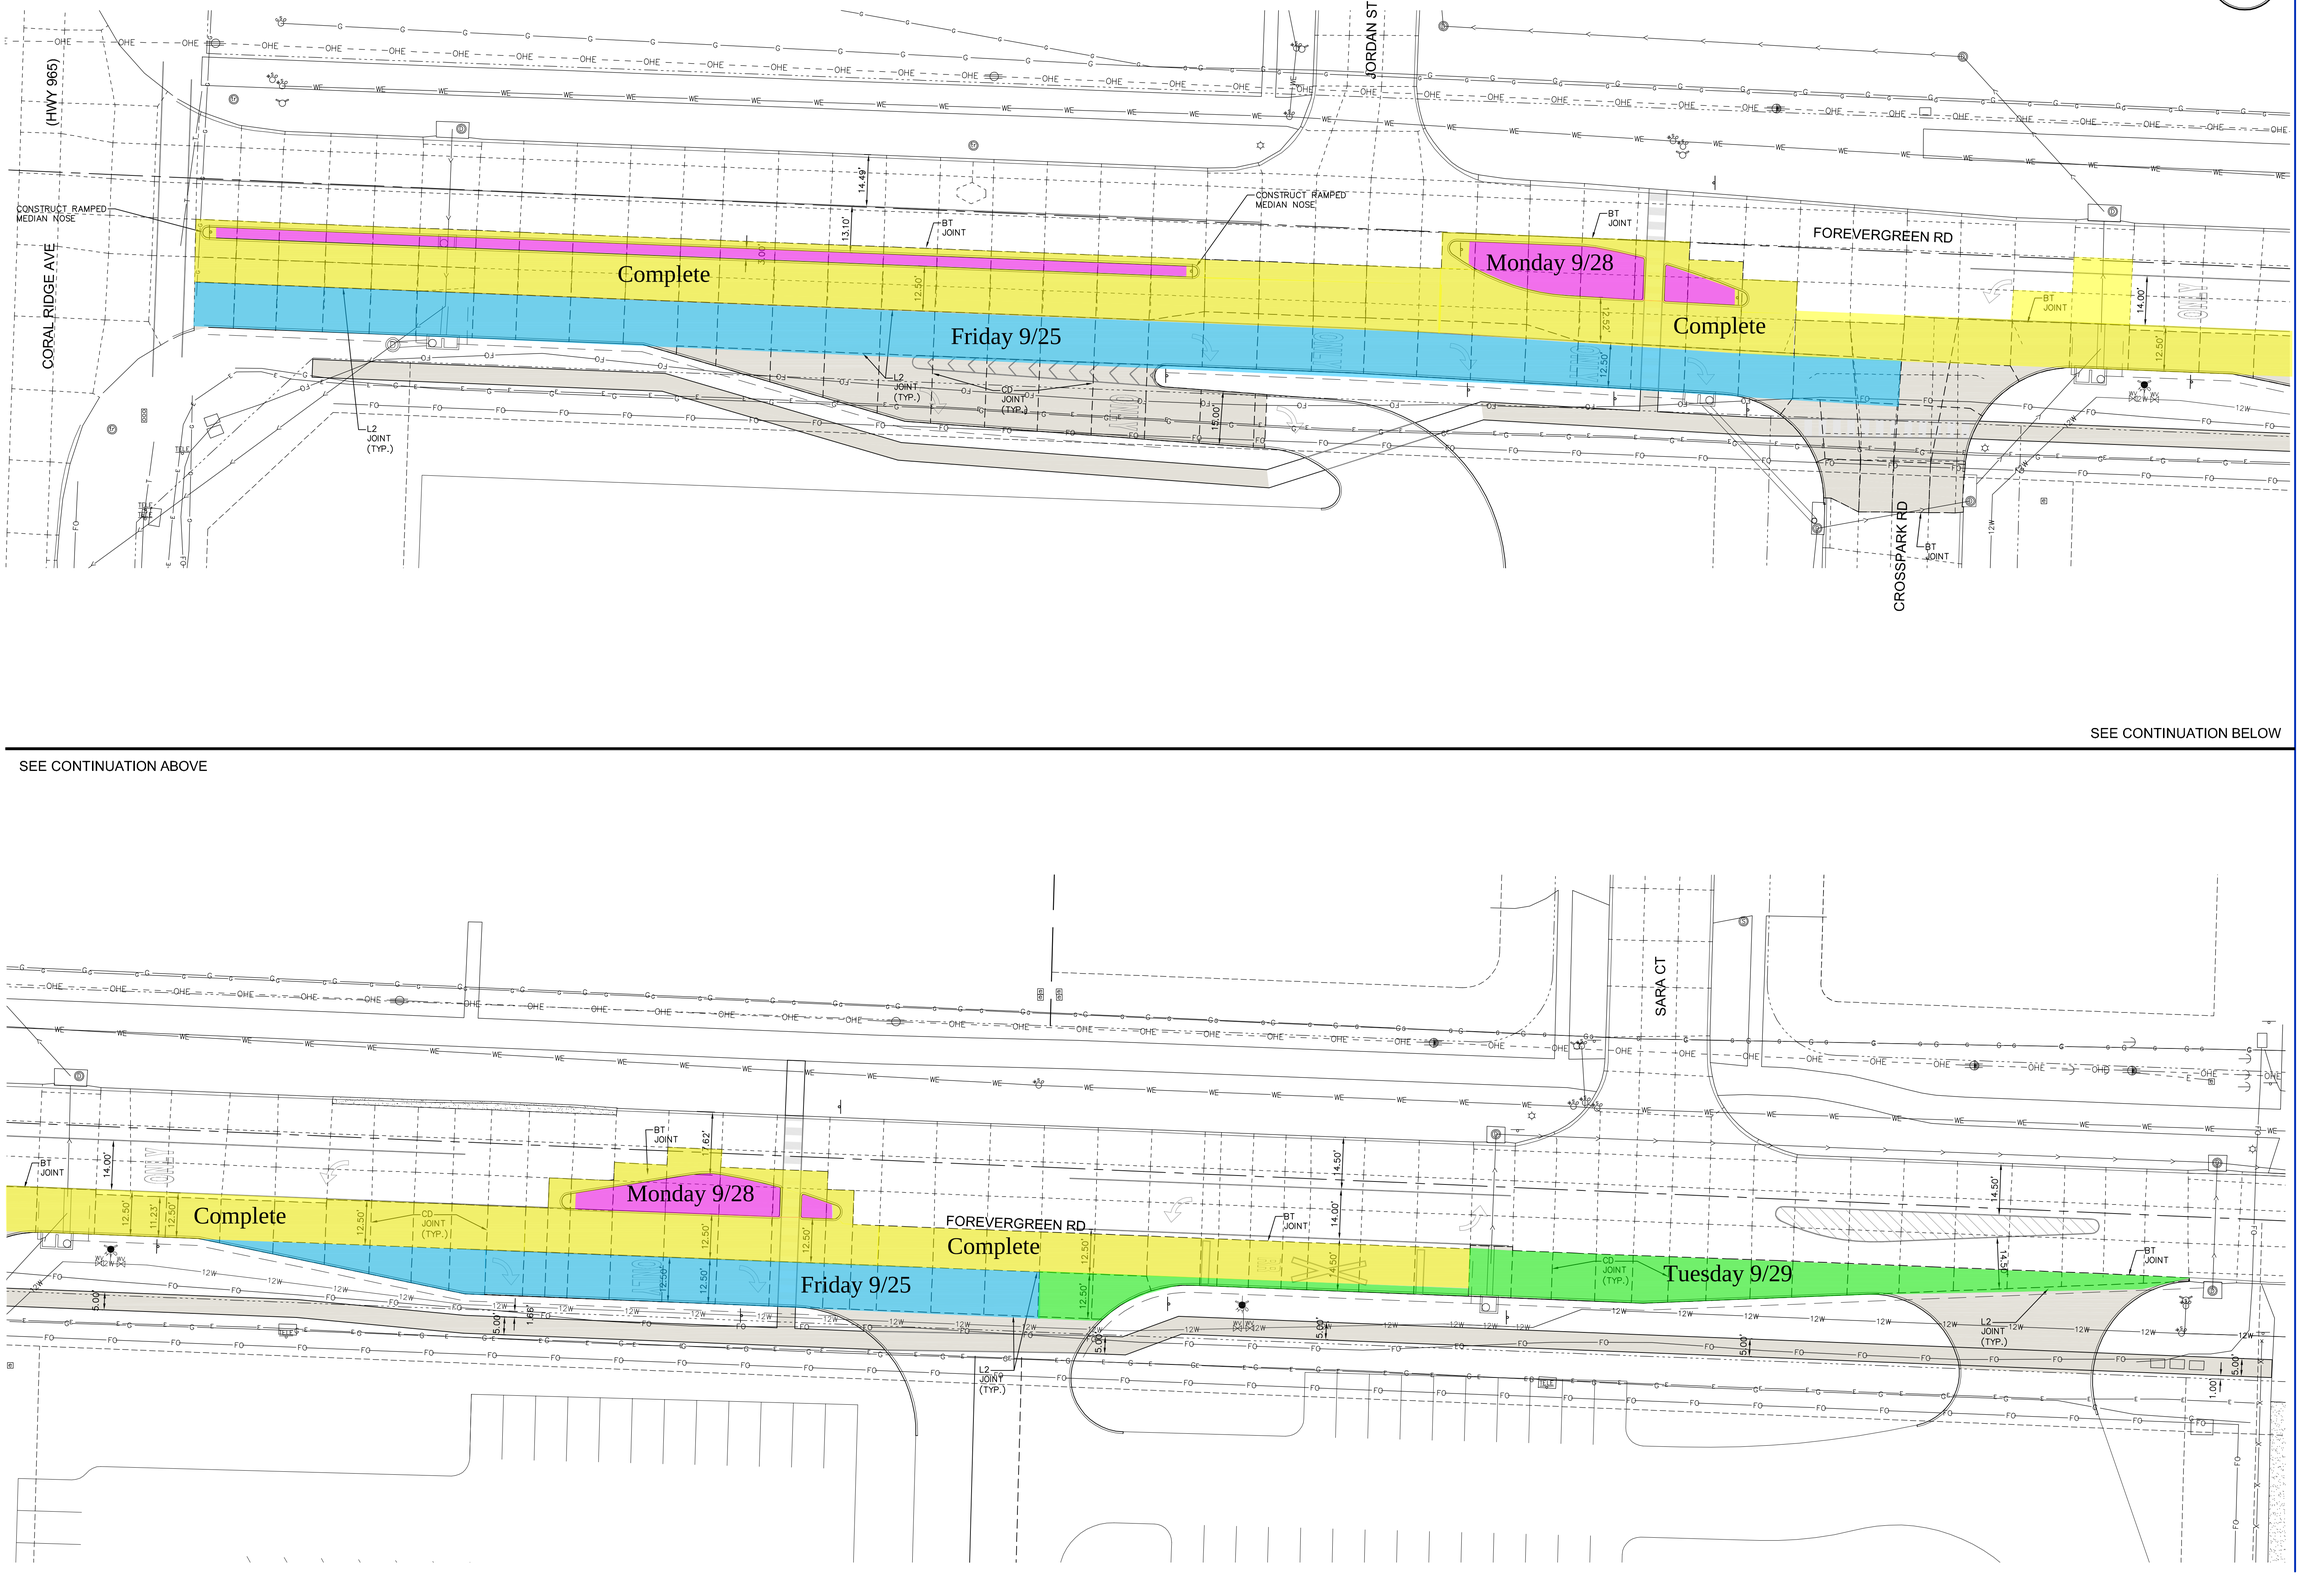

CIVIL ENGINEERS
LAND PLANNERS
LAND SURVEYORS
LANDSCAPE ARCHITECTS
ENVIRONMENTAL SPECIALISTS

1917 S. GILBERT ST.
IOWA CITY, IOWA 52240
(319) 351-8282
www.mmsconsultants.net

Date	Revision
07-10-15	PER CITY COMMENTS RLA/LLS
07-20-15	PER CITY COMMENTS RLA/DLC
08-12-15	PER CITY COMMENTS JJR
08-18-15	PER CITY COMMENTS JJR

JOINTING PLAN

FOREVERGREEN ROAD IMPROVEMENTS - 2015

CITY OF CORALVILLE
JOHNSON COUNTY
STATE OF IOWA

MMS CONSULTANTS, INC.

Date:	4-30-2015
Designed by: RLA	Field Book No:
Drawn by: MAK	Scale: 1"=20'
Checked by: RLA	Sheet No: 11
Project No: IOWA CITY 0226038	of: 13